© – TE Connectivity. All Rights Reserved.

REVISIONS					
P	LTR	DESCRIPTION	DATE	DWN	APVD
	F3	REVISED PER ECR-23-188565	23OCT2024	TB	JP


1. PINS TO COMPLY WITH AMP SOLDERABILITY SPEC. 108-11-3.


△2 0.00381 MIN MATTE TIN LEAD OVER 0.00127 MIN NICKEL.


△3 0.00076 MIN GOLD PLATE IN THE LOCALIZED PLATE AREA, 0.00381 MATTE TIN LEAD IN THE LOCALIZED PLATE AREA, BOTH OVER 0.00127 MIN NICKEL.


△4 0.00381 MIN MATTE TIN OVER 0.00127 MIN NICKEL.

△5 0.00076 MIN GOLD PLATE IN THE LOCALIZED PLATE AREA, 0.00381 MATTE TIN IN THE LOCALIZED PLATE AREA, BOTH OVER 0.00127 MIN NICKEL.

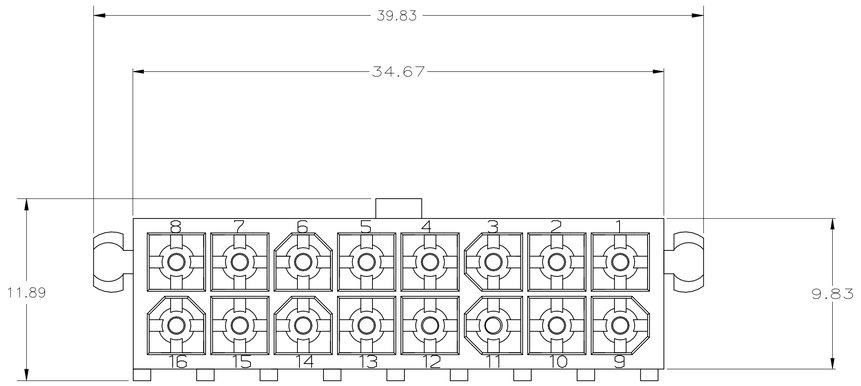

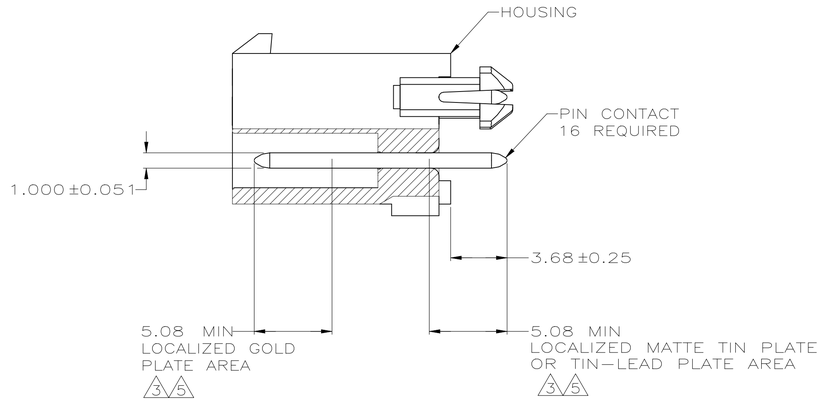

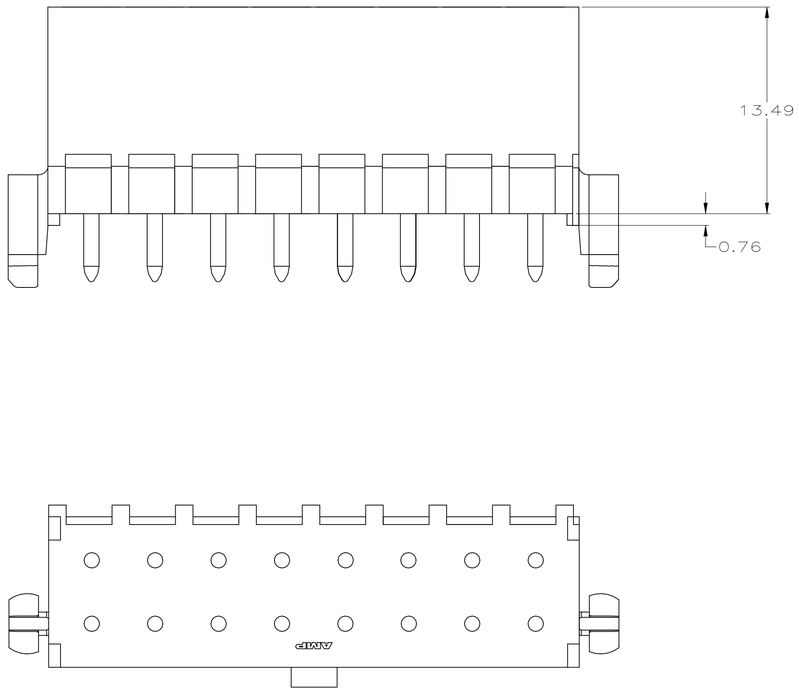

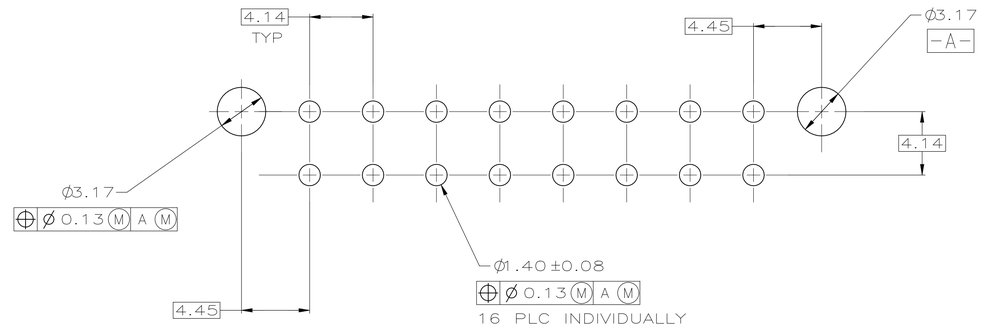

RECOMMENDED MOUNTING HOLE PATTERN
FOR 1.57 THICK P.C. BOARD

	BRASS, GOLD	△5	NYLON, UL94V-0	WHITE	1-794075-1
	BRASS, TIN	△4	NYLON, UL94V-0	WHITE	1-794075-0
SUPERSEDED WITH 1-794075-1	~~BRASS, GOLD~~	△3	~~NYLON, UL94V-0~~	~~WHITE~~	~~794075-2~~
SUPERSEDED WITH 1-794075-0	~~BRASS, TIN-LEAD~~	△2	~~NYLON, UL94V-0~~	~~WHITE~~	~~794075-1~~
	MATERIAL	FINISH	MATERIAL	COLOR	PART NO.
	PIN		HOUSING		

THIS DRAWING IS A CONTROLLED DOCUMENT.

DIMENSIONS: mm

TOLERANCES UNLESS OTHERWISE SPECIFIED:
0 PLC ± –
1 PLC ± –
2 PLC ± 0.13
3 PLC ± –
4 PLC ± –
ANGLES ± –

MATERIAL –
FINISH –

DWN S CARPENTER 09JUN05
CHK R JONES 29JUL2003
APVD R JONES 29JUL2003
PRODUCT SPEC –
APPLICATION SPEC –
WEIGHT –

TE Connectivity

NAME HEADER ASSEMBLY, CLOSED BOTTOM, 16 CKT, DOUBLE ROW VERTICAL, MINI UNIVERSAL MATE-N-LOK

SIZE	CAGE CODE	DRAWING NO	RESTRICTED TO
A1	00779	C-794075	–

CUSTOMER DRAWING | SCALE 5:1 | SHEET 1 OF 1 | REV F3