



THIS DRAWING IS UNPUBLISHED. RELEASED FOR PUBLICATION 20
© COPYRIGHT 20 BY - ALL RIGHTS RESERVED.

REVISIONS					
P	LTR	DESCRIPTION	DATE	DWN	APVD
	J6	REVISED PER ECN-24-279340	21AUG2024	WLS	JP

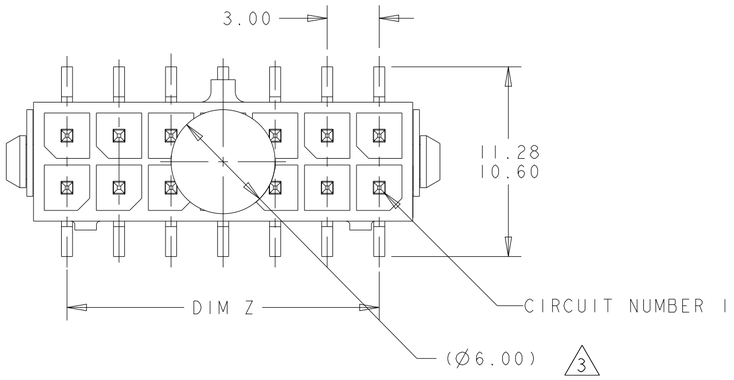

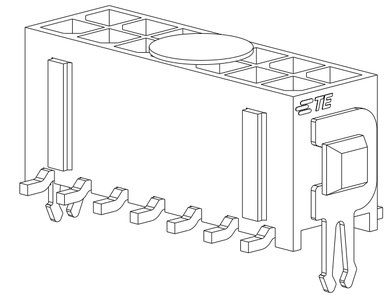

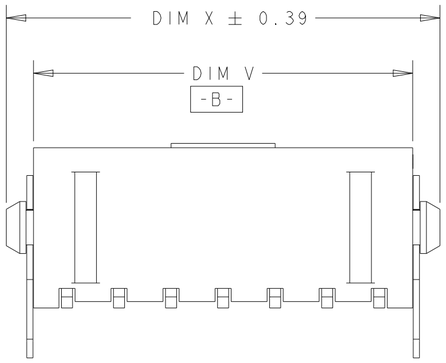

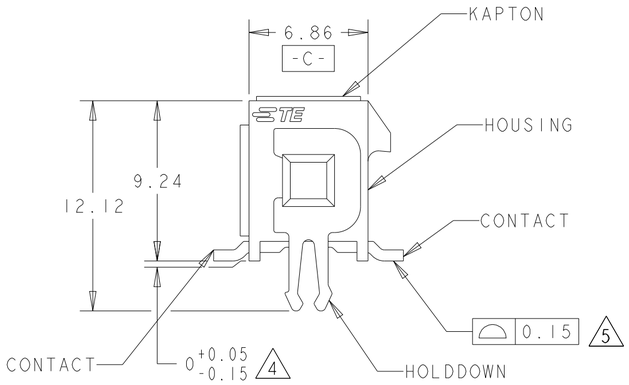

1 MATERIAL;
HOUSING - UL 94V-0 RATED HIGH TEMP NYLON, COLOR BLACK.
CONTACTS - BRASS.
HOLDDOWNS - PHOSPHOR BRONZE.

2 RECOMMENDED PC BOARD THICKNESS OF 1.57.

3 KAPTON VACUUM PICK UP BUTTON.

4 DIMENSION APPLIES TO SOLDERTAIL SURFACES AND STANDOFF SURFACES.

5 ALL SOLDERTAILS.

6 PLATING;
CONTACTS - 0.38µm MINIMUM GOLD ON MATING AREA.
2.54µm MATTE TIN MINIMUM ON SOLDER TAILS.
ALL OVER 1.27µm MINIMUM NICKEL.
HOLDDOWNS - 2.54µm MINIMUM MATTE TIN OVER 1.27µm MINIMUM NICKEL.

7 COUNTERPART RECOMMENDED IS PN 794617 (DASH ACC. TO NUMBER OF POSITION).

8 FOR REELING DIRECTION AND PACKAGING TYPE, SEE SPECIFICATION 114-13000.

	DIM V	DIM Y	DIM Z	DIM X	NO. OF POSN.	PART NUMBER
OBSOLETE	~~36.86~~	~~37.30~~	~~33.00~~	~~40.00~~	~~24~~	~~5-794634-4~~
OBSOLETE	~~33.86~~	~~34.30~~	~~30.00~~	~~37.00~~	~~22~~	~~5-794634-2~~
OBSOLETE	~~30.86~~	~~31.30~~	~~27.00~~	~~34.00~~	~~20~~	~~5-794634-0~~
OBSOLETE	~~27.86~~	~~28.30~~	~~24.00~~	~~31.00~~	~~18~~	~~4-794634-8~~
	24.86	25.30	21.00	28.00	16	4-794634-6
OBSOLETE	~~21.86~~	~~22.30~~	~~18.00~~	~~25.00~~	~~14~~	~~4-794634-4~~
	18.86	19.30	15.00	22.00	12	4-794634-2
OBSOLETE	~~15.86~~	~~16.30~~	~~12.00~~	~~19.00~~	~~10~~	~~4-794634-0~~
OBSOLETE	~~12.86~~	~~13.30~~	~~9.00~~	~~16.00~~	~~8~~	~~3-794634-8~~
OBSOLETE	~~9.86~~	~~10.30~~	~~6.00~~	~~13.00~~	~~6~~	~~3-794634-6~~
	6.86	7.30	3.00	10.00	4	3-794634-4
	3.86	4.30	-	7.00	2	3-794634-2

THIS DRAWING IS A CONTROLLED DOCUMENT.

DIMENSIONS: mm

TOLERANCES UNLESS OTHERWISE SPECIFIED:
0 PLC ±-
1 PLC ±-
2 PLC ±0.20
3 PLC ±-
4 PLC ±-
ANGLES ±1°

MATERIAL 1

FINISH 6

DWN K. WHITAKER 19MAR2003
CHK C. JONES 19MAR2003
APVD C. JONES 19MAR2003
PRODUCT SPEC 108-1836
APPLICATION SPEC 114-13000
WEIGHT -

TE Connectivity

NAME SURFACE MOUNT, VERTICAL, MECHANICAL HOLDDOWN, ASSEMBLY, 15 GOLD HEADER, DUAL ROW, MICRO MATE-N-LOK™

SIZE	CAGE CODE	DRAWING NO	RESTRICTED TO
A2	00779	C-794634	-


CUSTOMER DRAWING | SCALE 4:1 | SHEET 1 OF 2 | REV J6

794634


THIS DRAWING IS UNPUBLISHED. RELEASED FOR PUBLICATION 20
© COPYRIGHT 20 BY - ALL RIGHTS RESERVED.

REVISIONS					
P	LTR	DESCRIPTION	DATE	DWN	APVD
	-	SEE SHEET 1	-	-	-


2 POS.

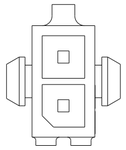


4 POS.

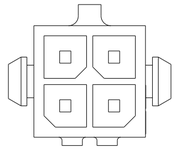


6 POS.

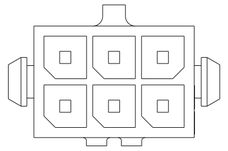


8 POS.

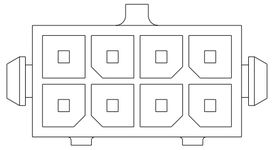


10 POS.

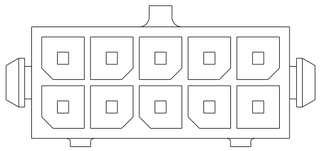


12 POS.

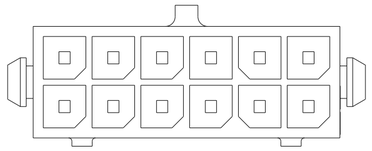


14 POS.

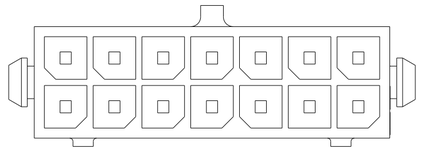


16 POS.

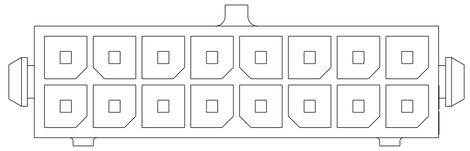


18 POS.

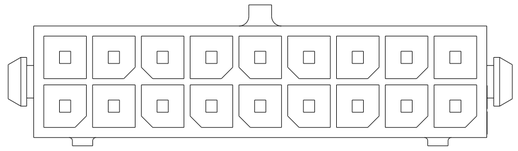


20 POS.

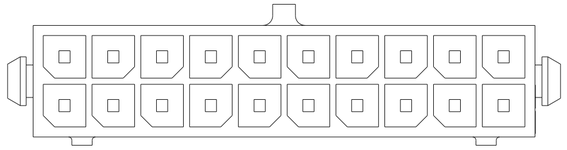


22 POS.

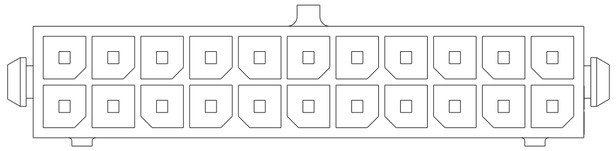

24 POS.

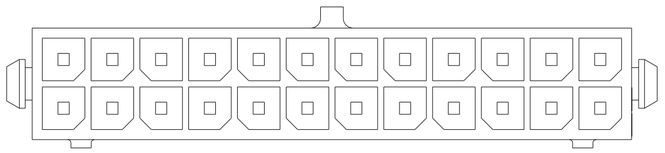

KEYING BY POSITION SIZE

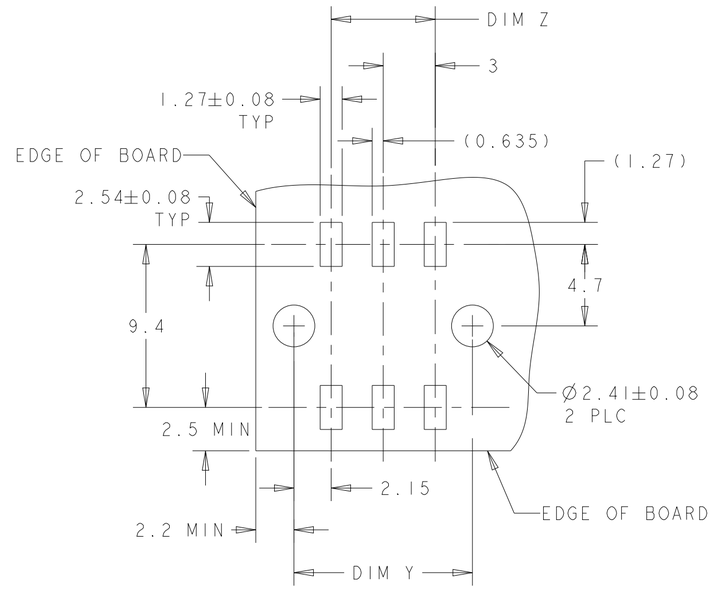

RECOMMENDED PCB LAYOUT (2)
(COMPONENT SIDE)

THIS DRAWING IS A CONTROLLED DOCUMENT.		DWN K. WHITAKER 19MAR2003	TE Connectivity
DIMENSIONS: mm	TOLERANCES UNLESS OTHERWISE SPECIFIED: 0 PLC ±- 1 PLC ±- 2 PLC ±0.20 3 PLC ±- 4 PLC ±- ANGLES ±1°	CHK C. JONES 19MAR2003	NAME SURFACE MOUNT, VERTICAL, MECHANICAL HOLDDOWN, ASSEMBLY, 15 GOLD HEADER, DUAL ROW, MICRO MATE-N-LOK
		APVD C. JONES 19MAR2003	
		PRODUCT SPEC 108-1836	
		APPLICATION SPEC 114-13000	SIZE A2 / CAGE CODE 00779 / DRAWING NO C-794634 / RESTRICTED TO -
MATERIAL - -	FINISH - -	WEIGHT -	CUSTOMER DRAWING / SCALE 4:1 / SHEET 2 OF 2 / REV J6